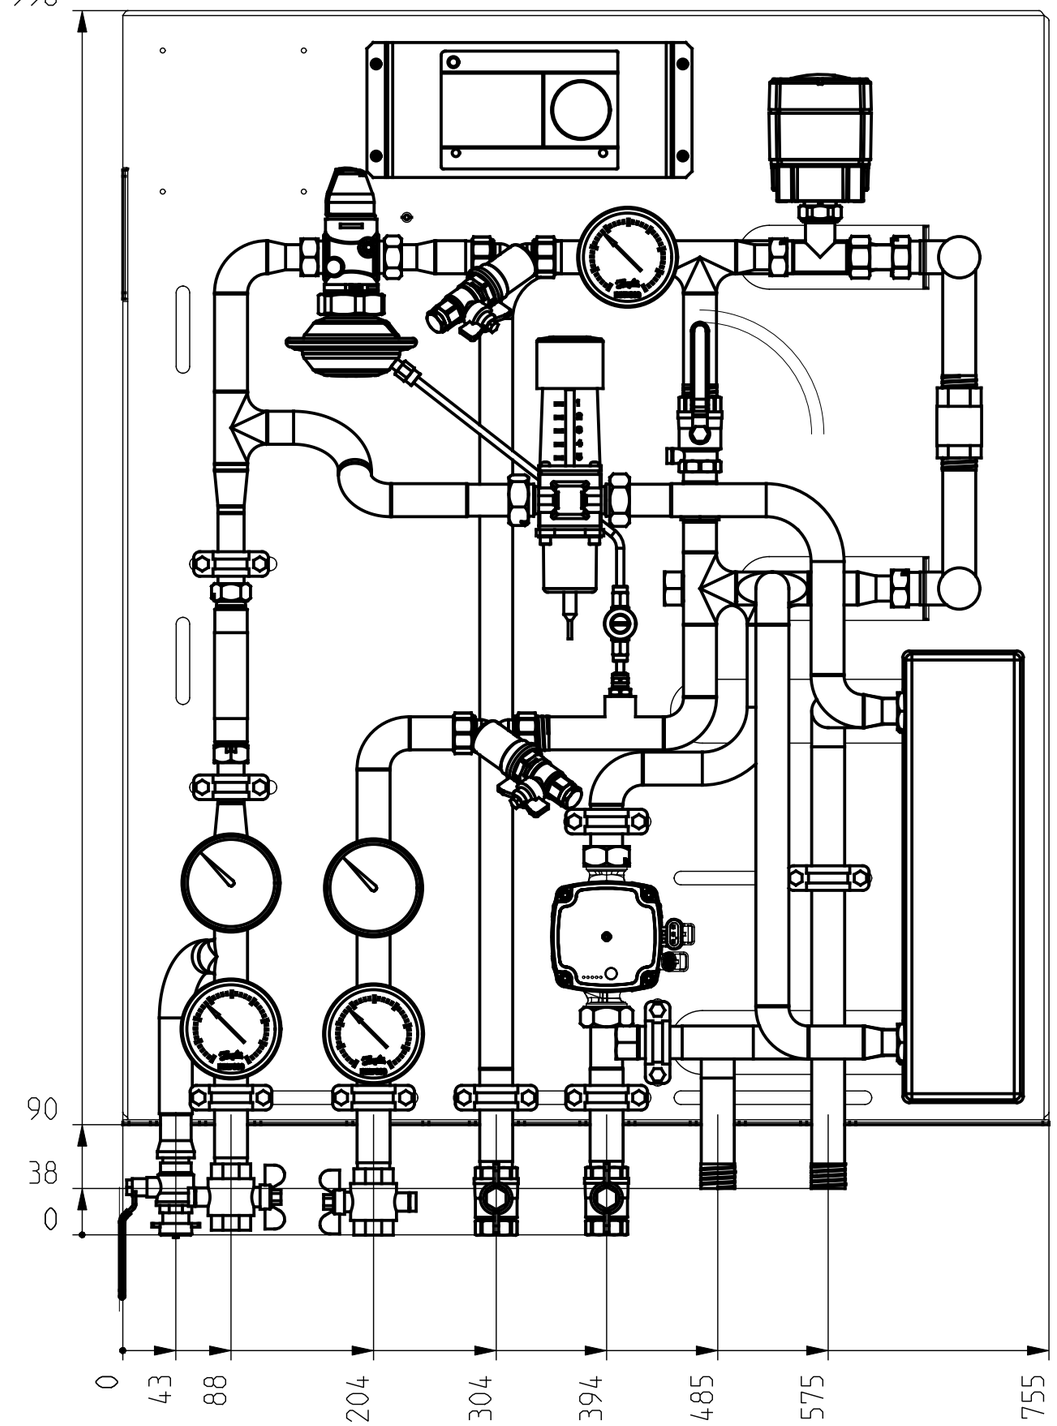

Estimated weight: Supply with certificate			Belongs to:		Alternative materials:
			Projection	Scale 1:5	Size A3
					Material
					Danfoss Standard
-					
-					Designation: Substation 161L0693
Mrk.	Approval/Rev	Date			
Replace					
Design	SBA/15.03.19				
Approval	/				

Confidential: Property of Danfoss A/S, Nordborg, Denmark. Not to be handed over to, copied or used by third party. Two- or three dimensional reproduction of contents to be authorized by Danfoss A/S.

No. 161L0693	A.13
General tolerances	1/4

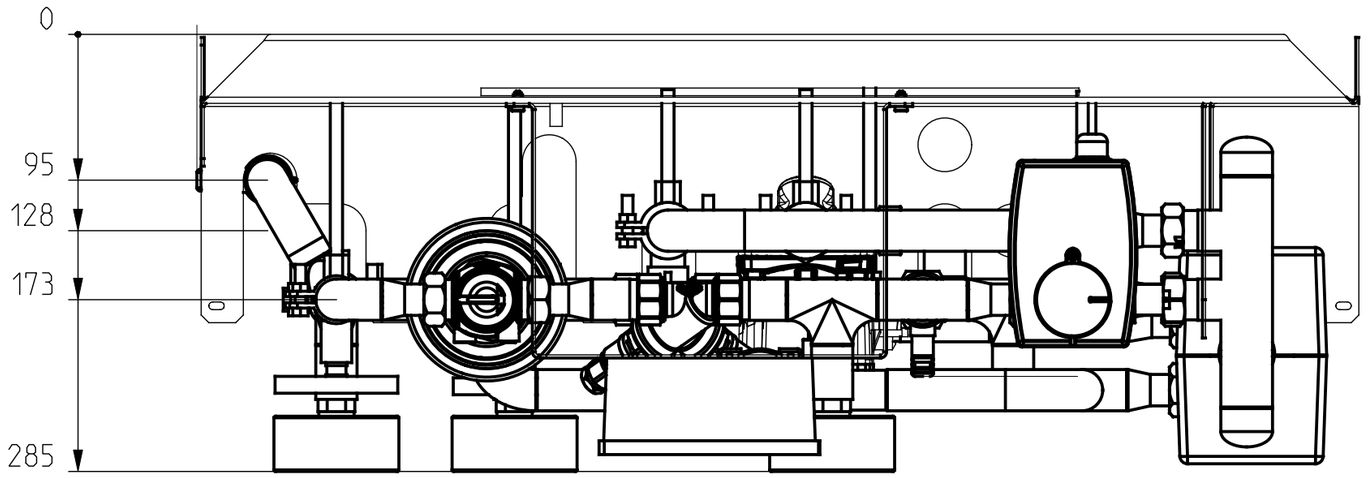

Estimated weight: Supply with certificate	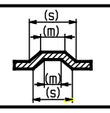	Belongs to:	Alternative materials:		
			Projection 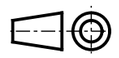	Scale 1:4	Size A3
-			Material		
-			Danfoss Standard		
Mrk.	Approval/Rev	Date		Designation Substation 161L0693	
Replace					
Design	SBA/15.03.19				
Approval	/				
Confidential: Property of Danfoss A/S, Nordborg, Denmark. Not to be handed over to, copied or used by third party. Two- or three dimensional reproduction of contents to be authorized by Danfoss A/S.			No. 161L0693		A.13
			General tolerances		2/4

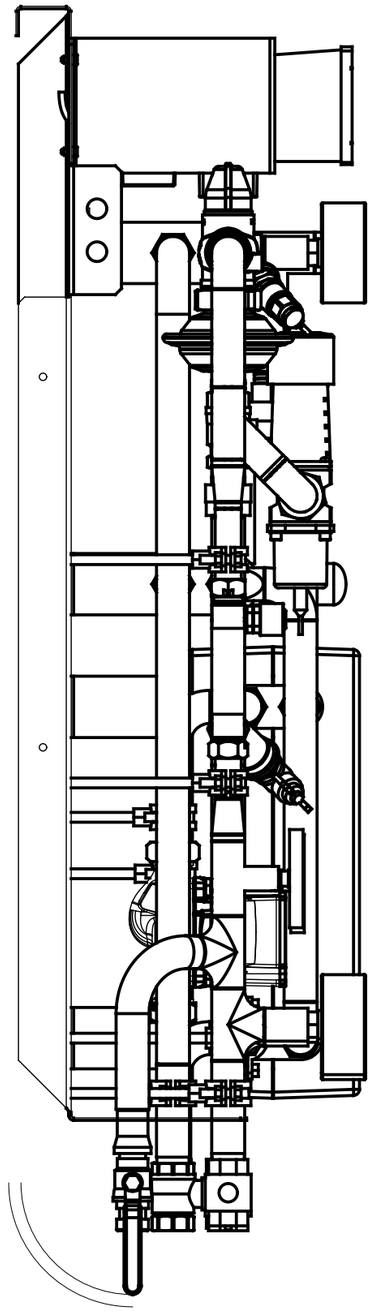

Nr.	Mat. num.	Product Name	product description	Qty	Lenght
14	144U9962	Prefabricated Pipes	Tailor made prefabricated pipe_Fe	1	
13	144U9961	Prefabricated Pipes	Tailor made prefabricated pipe_Fe	1	
12	144U9960	Prefabricated Pipes	Tailor made prefabricated pipe_Fe	1	
11	144U9959	Prefabricated Pipes	Tailor made prefabricated pipe_Fe	1	
10	144U9957	Prefabricated Pipes	Tailor made prefabricated pipe_Fe	1	
9	144U8380	Prefabricated Pipes	Tailor made prefabricated pipe_Fe	1	
8	144U8379	Prefabricated Pipes	Tailor made prefabricated pipe_Fe	1	
7	144U8373	Prefabricated Pipes	Standard prefabricated pipe (Non painted)	1	
6	144U8369	Prefabricated Pipes	Tailor made prefabricated pipe_Fe	1	
5	122F4872	Prefabricated Pipes	Tailor made prefabricated pipe_Fe	1	
4	122F4871	Prefabricated Pipes	Tailor made prefabricated pipe_Fe	1	
3	122F4870	Prefabricated Pipes	Tailor made prefabricated pipe_Fe	1	
2	122F4869	Prefabricated Pipes	Tailor made prefabricated pipe_HST	1	
1	122F4868	Prefabricated Pipes	Tailor made prefabricated pipe_HST	1	

Estimated weight:

Supply with certificate

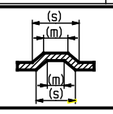

Belongs to:

Alternative materials:

			Projection	Scale	Size
				1:5	A3
-					
-					
Mrk.	Approval/Rev	Date			
Replace					
Design	SBA/15.03.19				
Approval	/				

Material

Danfoss Standard

Designation

Substation

161L0693

Confidential: Property of Danfoss A/S, Nordborg, Denmark. Not to be handed over to, copied or used by third party. Two- or three dimensional reproduction of contents to be authorized by Danfoss A/S.

No. 161L0693 A.13

General tolerances 3/4

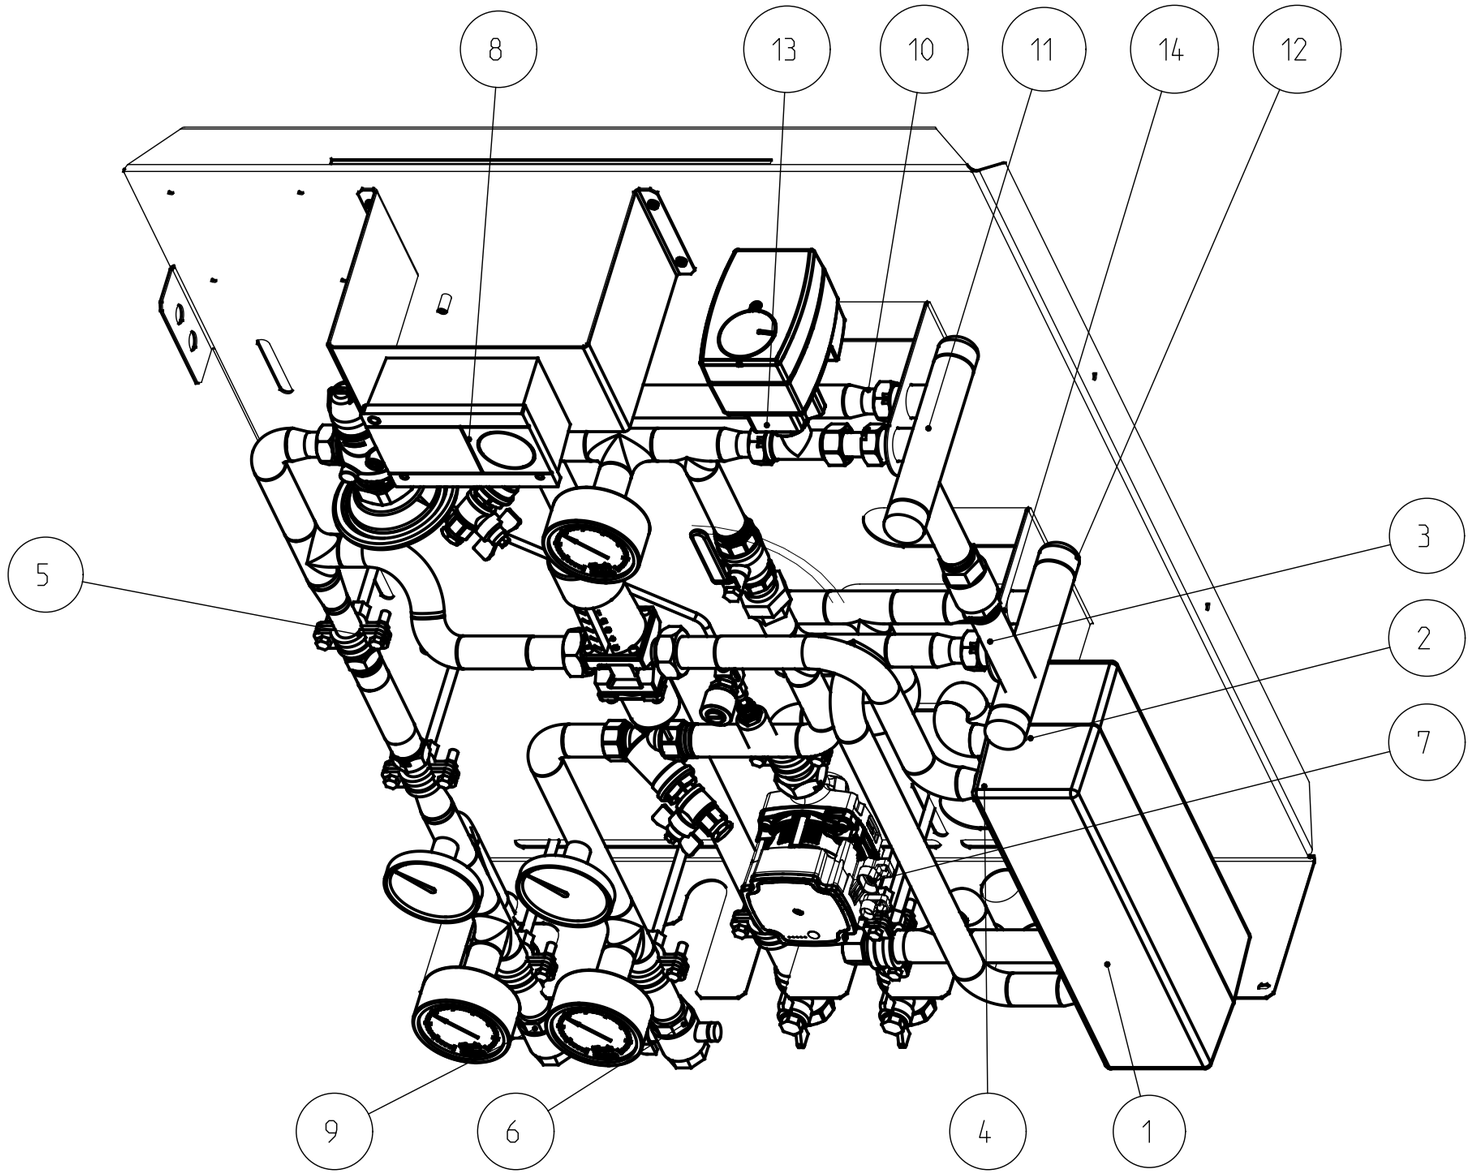

Estimated weight: Supply with certificate	(s) (m) (m) (s)	Belongs to:	Alternative materials:		
			Projection	Scale	Size
				1:5	A3
-					
-					
Mrk.	Approval/Rev	Date			
Replace					
Design	SBA/15.03.19				
Approval	/				

Material

Danfoss Standard

Designation

Substation

161L0693

Confidential: Property of Danfoss A/S, Nordborg, Denmark. Not to be handed over to, copied or used by third party. Two- or three dimensional reproduction of contents to be authorized by Danfoss A/S.

No. 161L0693 A.13
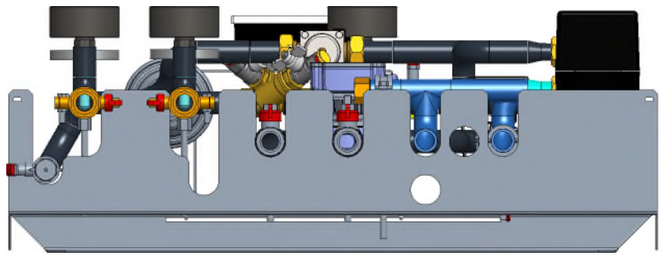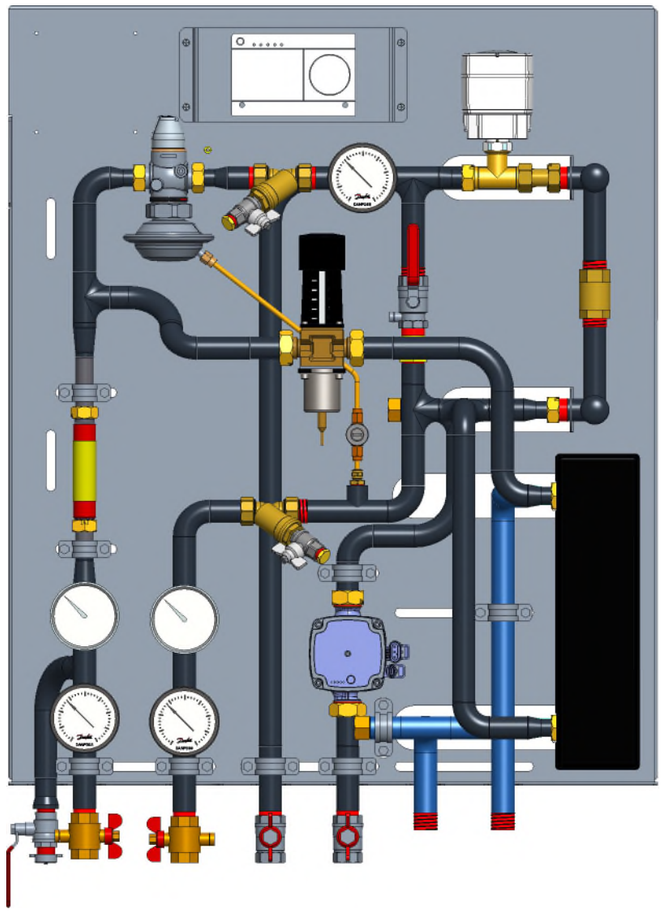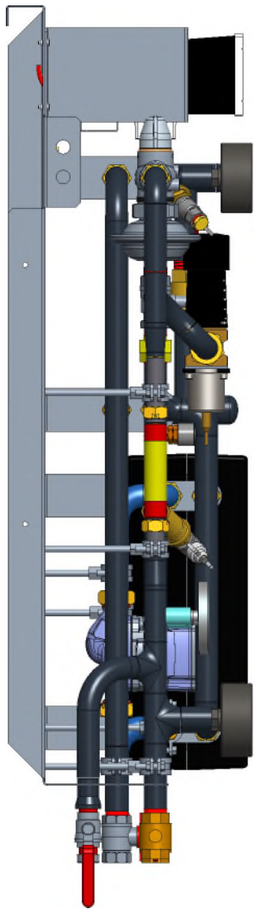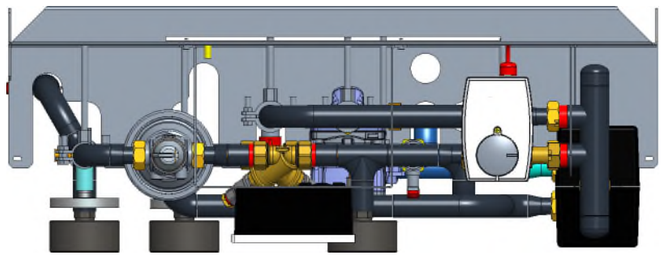
General tolerances 4/4